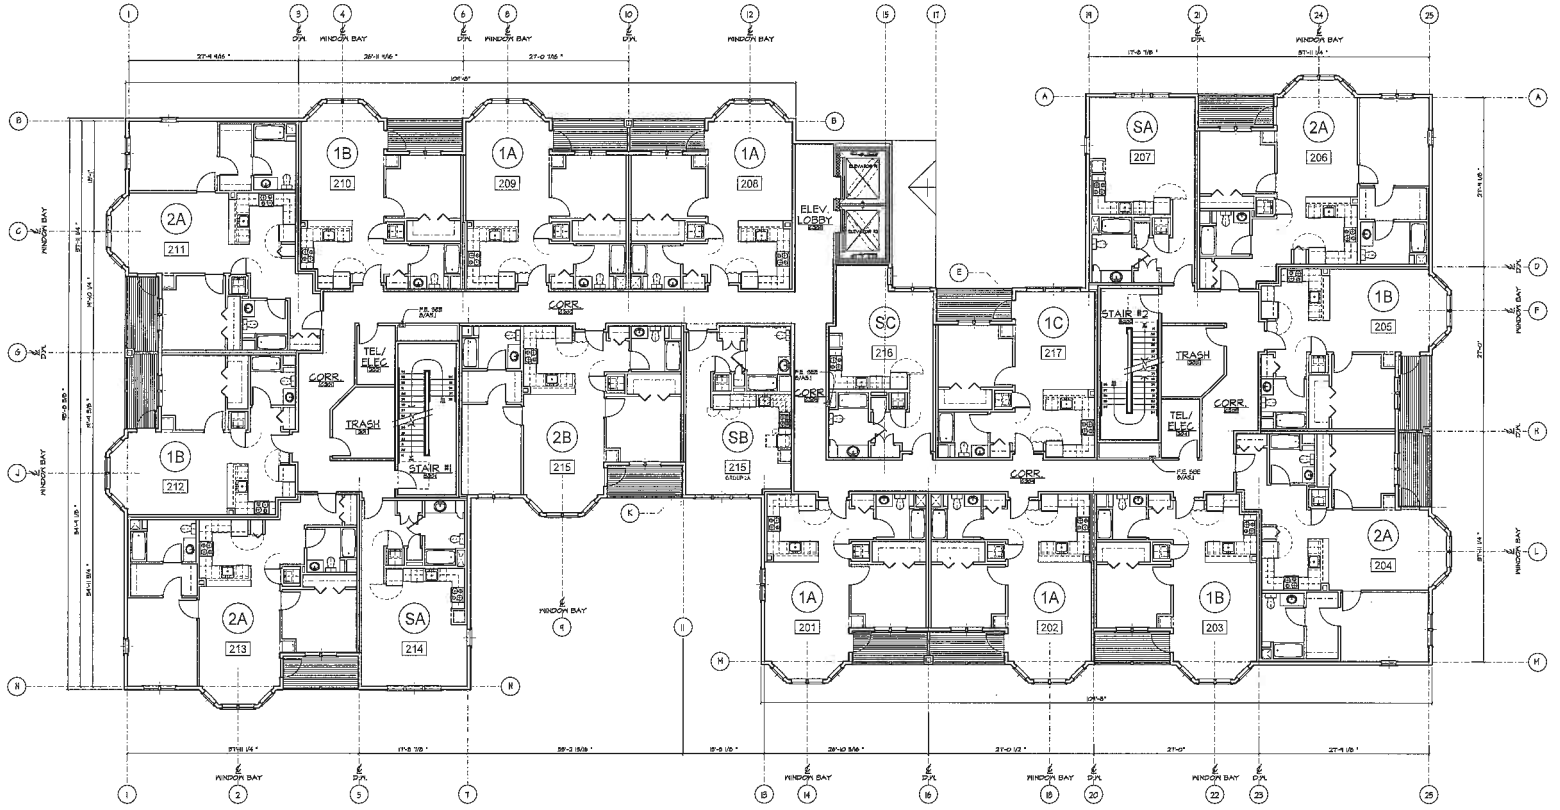

1 LEVEL TWO PLAN
1/8" = 1'-0"

QUESET COMMONS

BUILDING A

EASTON
MA

Civil Engineers

-

Structural Engineers

Veliss and Veliss Engineers
636 Granite Street, Suite 101
Braintree, MA 02184

MEP / FP Engineers

Worry / Barbee Associates, Inc.
1090 Washington Street
Hanover, MA 02339

ISSUED FOR PROGRESS
NOT FOR CONSTRUCTION
July 08, 2013

SHESKEY ARCHITECTS
14 FRANKLIN STREET
QUINCY, MASSACHUSETTS 02169
PHONE: 617-770-2210
FAX: 617-770-2454

notes	revisions
-	-

job no.: 3212.00	scale: As Noted
	date: July 08, 2013
	file name: -

Queset Commons Building A

LEVEL 2
FLOOR PLAN

A1.2