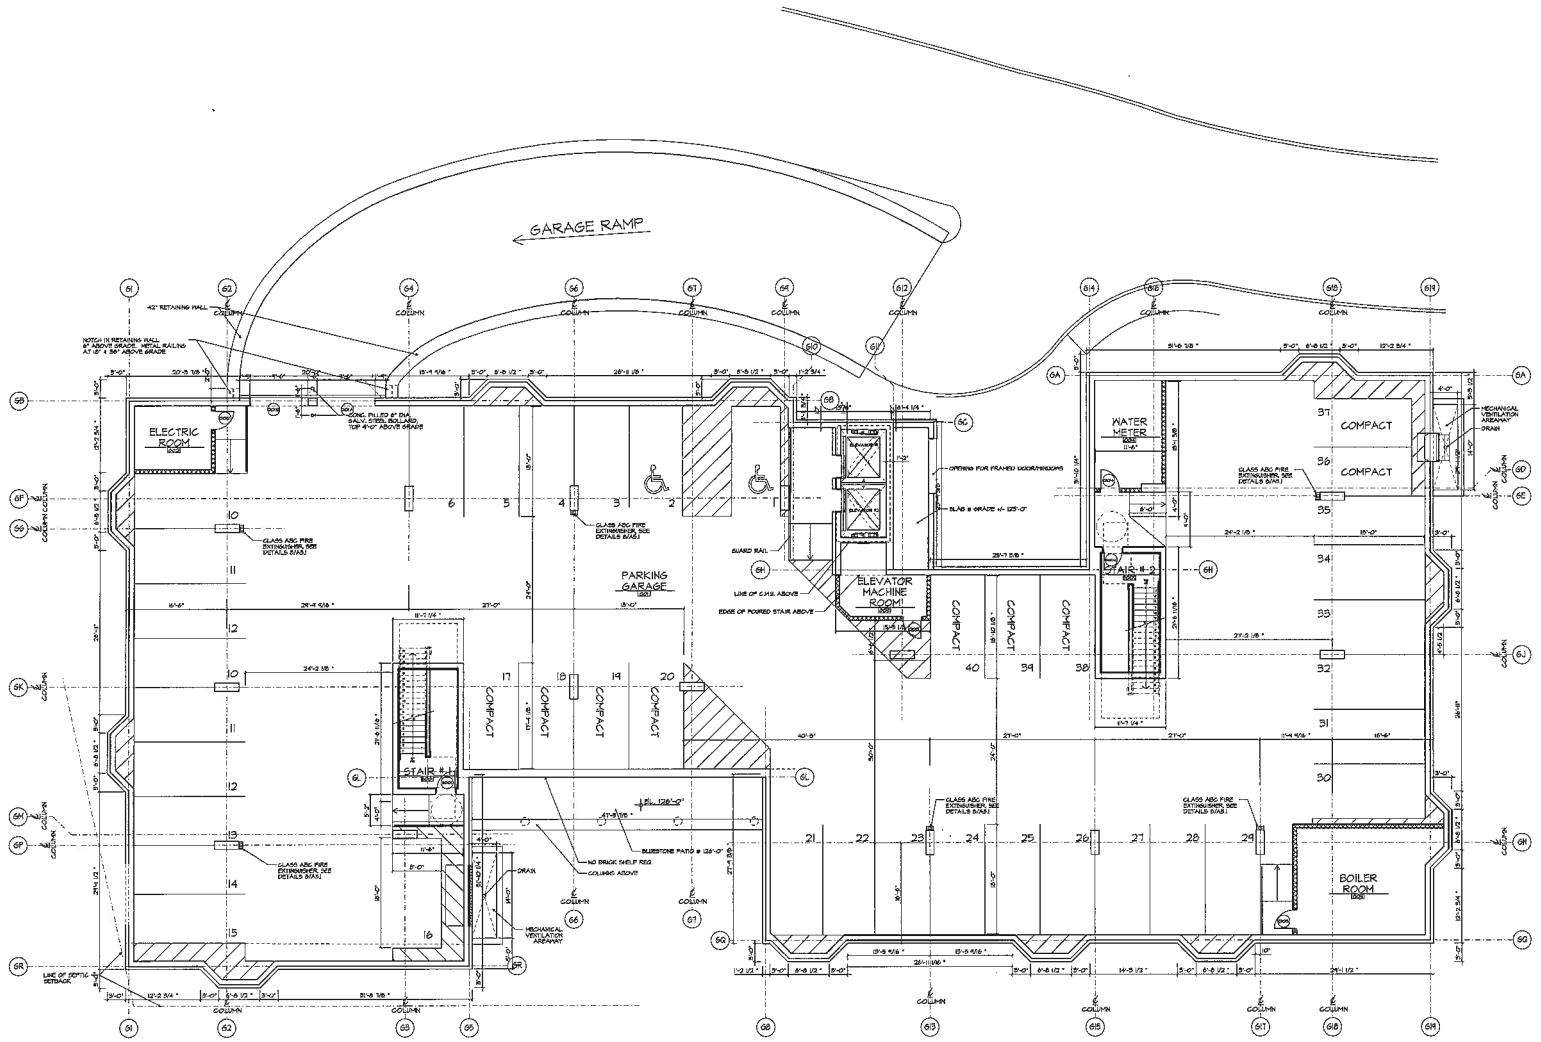

1 GARAGE LEVEL PLAN
1/8" = 1'-0"

QUESET COMMONS

BUILDING A

EASTON
MA

Civil Engineers

-

Structural Engineers

Vellas and Vellas Engineers
639 Granite Street, Suite 101
Braintree, MA 02184

MEP / FP Engineers

Wozny Allaban Associates, Inc.
1060 Washington Street
Hanover, MA 02339

ISSUED FOR PROGRESS
NOT FOR CONSTRUCTION
July 08, 2013

KEY PLAN

STEFFIAN ARCHITECTS
14 FRANKLIN STREET
QUINCY, MASSACHUSETTS 02169
PHONE: 617-770-2210
FAX: 617-770-2454

Date:	Revisions:
-	-

Job No.: 2012S.00 | Scale: As Noted
Date: July 08, 2013
File name: -
Queset Commons Building A

GARAGE LEVEL FLOOR PLAN

A1.0