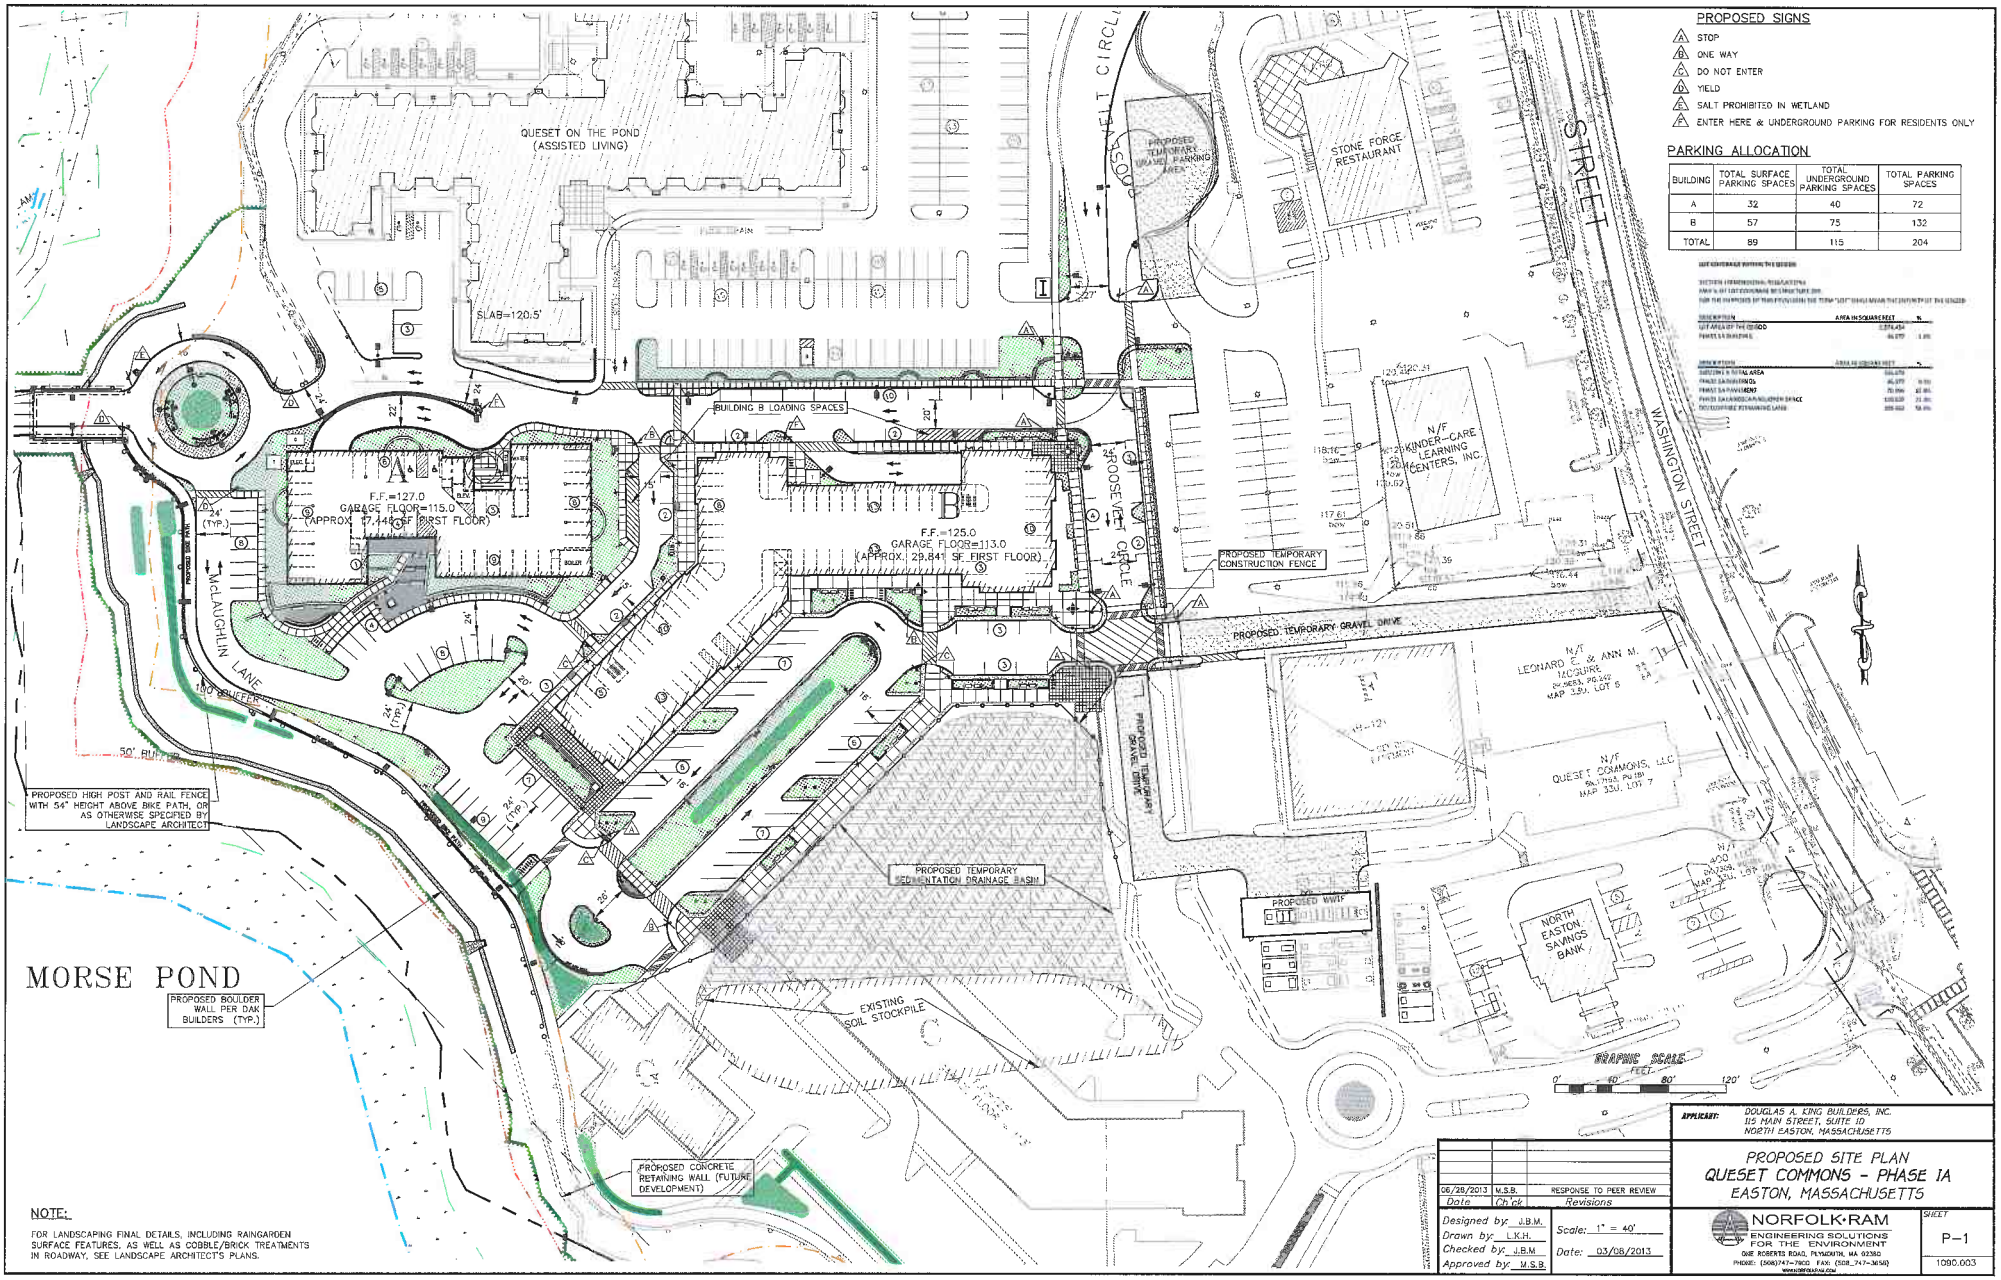

PROPOSED SIGNS

A. STOP
B. ONE WAY
C. DO NOT ENTER
D. YIELD
E. SALT PROHIBITED IN WETLAND
F. ENTER HERE & UNDERGROUND PARKING FOR RESIDENTS ONLY

PARKING ALLOCATION

BUILDING	TOTAL SURFACE PARKING SPACES	TOTAL UNDERGROUND PARKING SPACES	TOTAL PARKING SPACES
A	32	40	72
B	57	75	132
TOTAL	89	115	204

NOTE:

FOR LANDSCAPING FINAL DETAILS, INCLUDING RAINGARDEN SURFACE FEATURES, AS WELL AS COBBLE/BRICK TREATMENTS IN ROADWAY, SEE LANDSCAPE ARCHITECT'S PLANS.

Date	Ch'ck	Revisions
06/28/2013	M.S.B.	RESPONSE TO PEER REVIEW

Designed by: J.B.M.
Drawn by: L.K.H.
Checked by: J.B.M.
Approved by: M.S.B.
Scale: 1" = 40'
Date: 03/06/2013

APPLICANT: DOUGLAS A. KING BUILDERS, INC.
115 MAIN STREET, SUITE 10
NORTH EASTON, MASSACHUSETTS

PROPOSED SITE PLAN
QUESET COMMONS - PHASE IA
EASTON, MASSACHUSETTS

NORFOLK·RAM
ENGINEERING SOLUTIONS FOR THE ENVIRONMENT
ONE ROBERTS ROAD, PLYMOUTH, MA 02360
PHONE: (508)747-7400 FAX: (508)747-3650

SHEET P-1

1090.003